
APARTMENT 01

01

GENERAL ARRANGEMENT / PROPOSED PLAN

1:50 @ A3

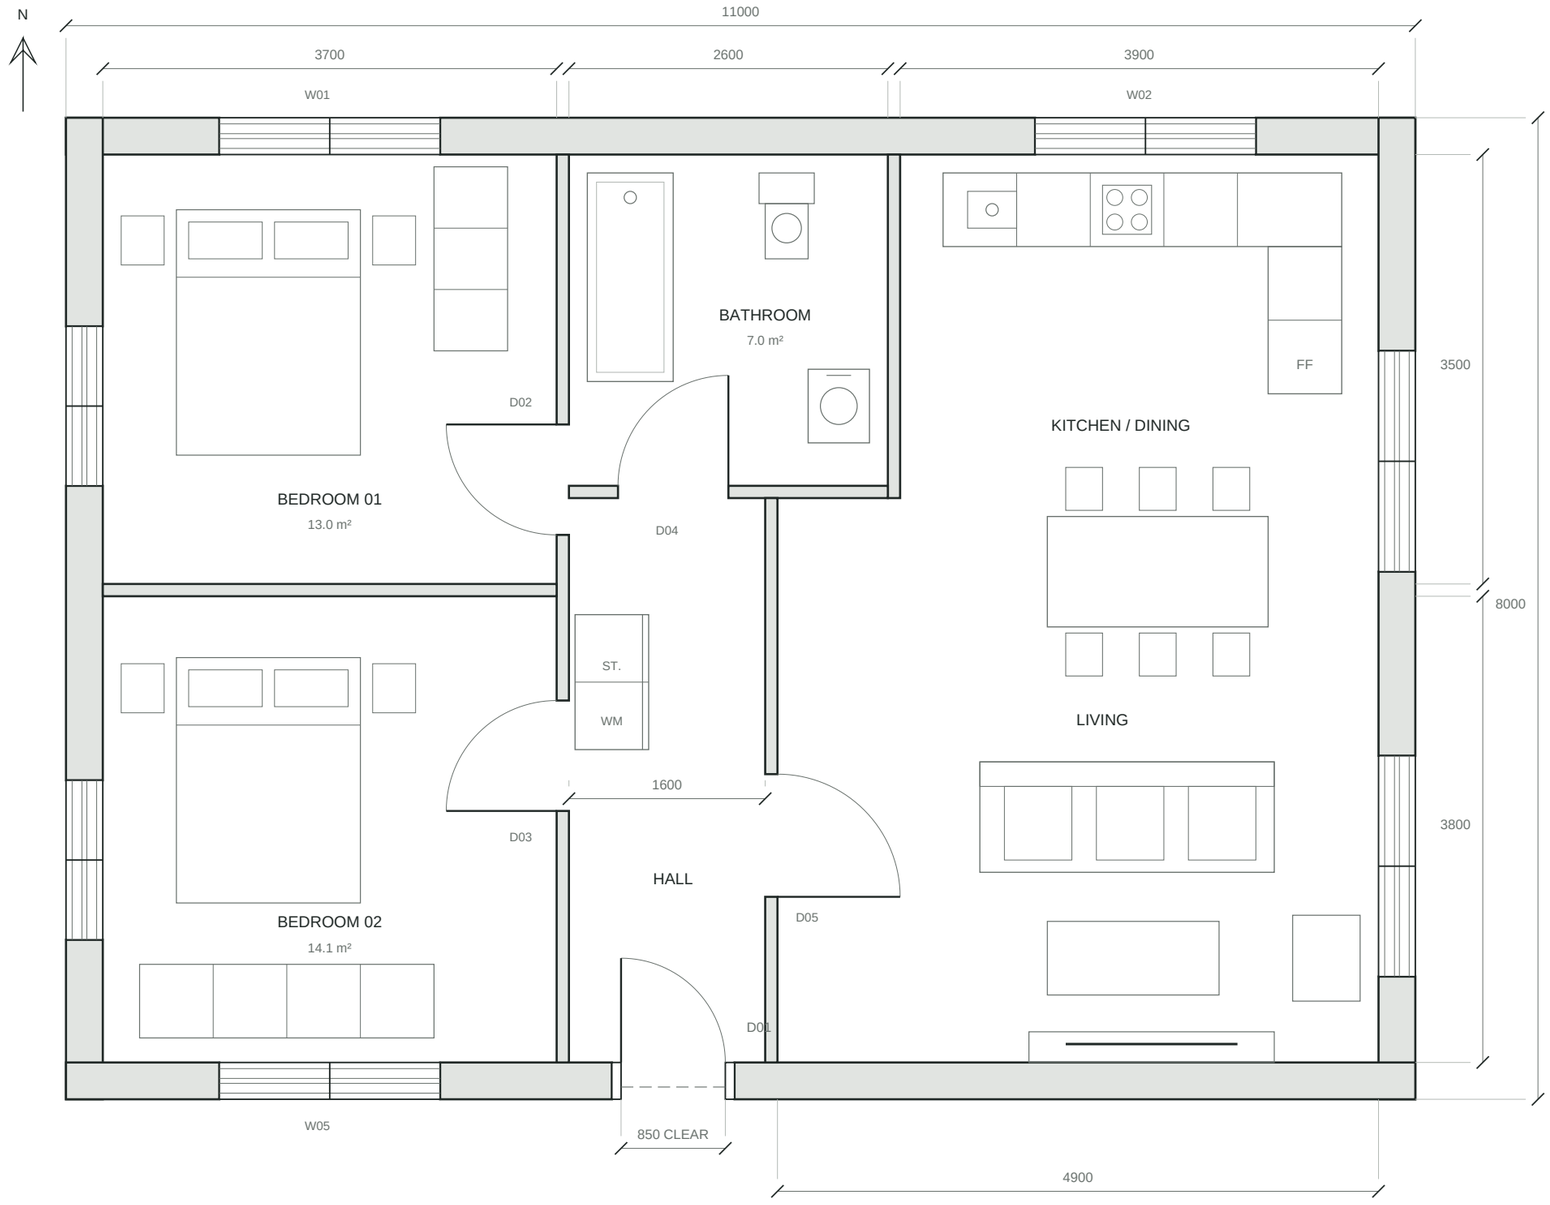

01 **PROPOSED GENERAL ARRANGEMENT**

Apartment 01 / Ground floor / Illustrative design

0 1 2 3 4 5 m

SCALE 1:50 AT A3 / PRINT AT 100%

SAMPLE DRAWING / NOT FOR CONSTRUCTION

COMPLIPLAN

ILLUSTRATIVE PROJECT SERIES

DRAWING NOTES

01 All dimensions are in millimetres.

02 Figured dimensions take precedence.

03 Demonstration drawing only.

04 Threshold construction is not detailed.

05 Ventilation design is not included.

06 Furniture shown for spatial context.

DRAWING KEY

Wall in section

Fixtures / furniture

Information beyond cut plane

REVISION RECORD

REV	DATE	DESCRIPTION
P02	07.09.26	Initial sample issue
P03	08.09.26	Clear opening added

PROJECT

CP 024 / APARTMENT 01

DRAWING TITLE

Proposed general arrangement

DRAWING NUMBER

GA 101

REVISION

P03

SCALE / SHEET

1:50 / A3 LANDSCAPE

ISSUE PURPOSE

DEMONSTRATION